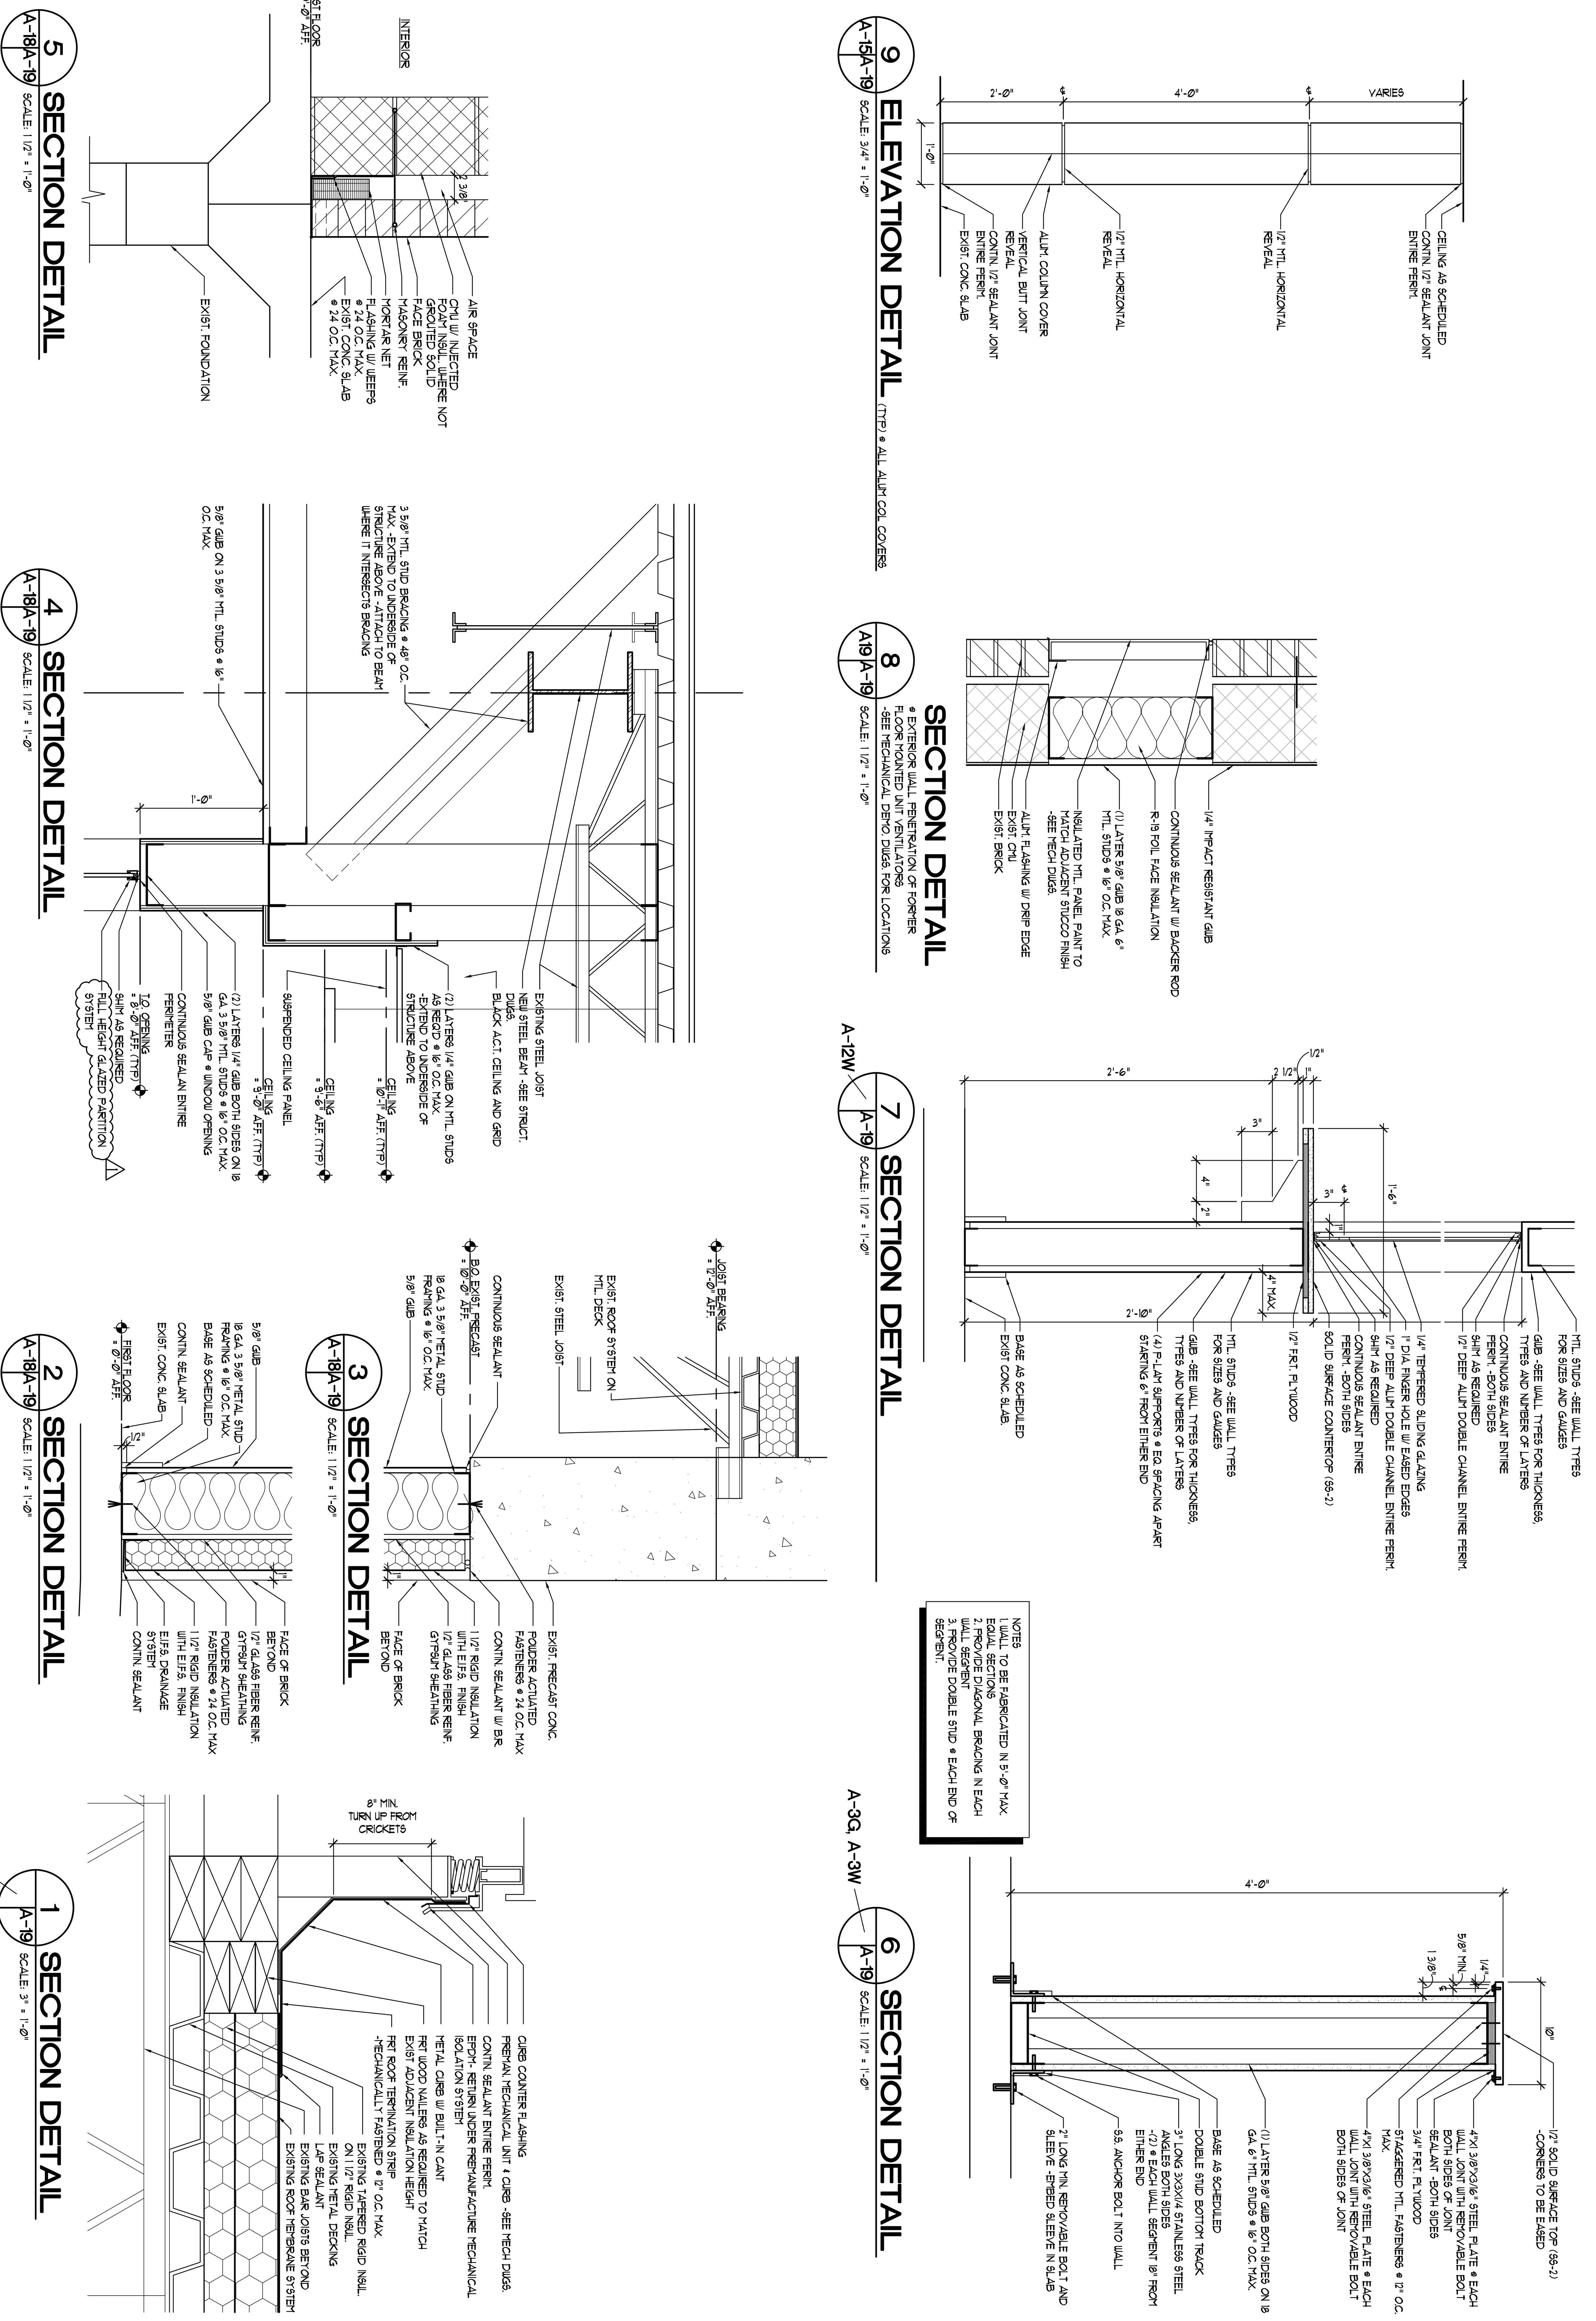

File Number RCC-A19-SCTNDTL

Sheet A-19

COMMONWEALTH OF VIRGINIA
STEPHEN FLOYD CYBULSKI
Lic.NO.013047
ARCHITECT

REVISIONS	
NO.	DATE
1	FEBRUARY 09, 2010

Date: JANUARY 13, 2010

SECTION DETAILS + INTERIOR ELEVATION

RAPPAHANNOCK COMMUNITY COLLEGE

CAMPUS RENOVATIONS
WARSAW + GLENNS, VIRGINIA
PC: 260-17712

nbj ARCHITECTURE
A Professional Limited Company
GROVE PARK SQUARE
11537-B NUCKOLS ROAD
Glen Allen, Virginia 23059
(804) 273-9811 fax: (804) 273-9843